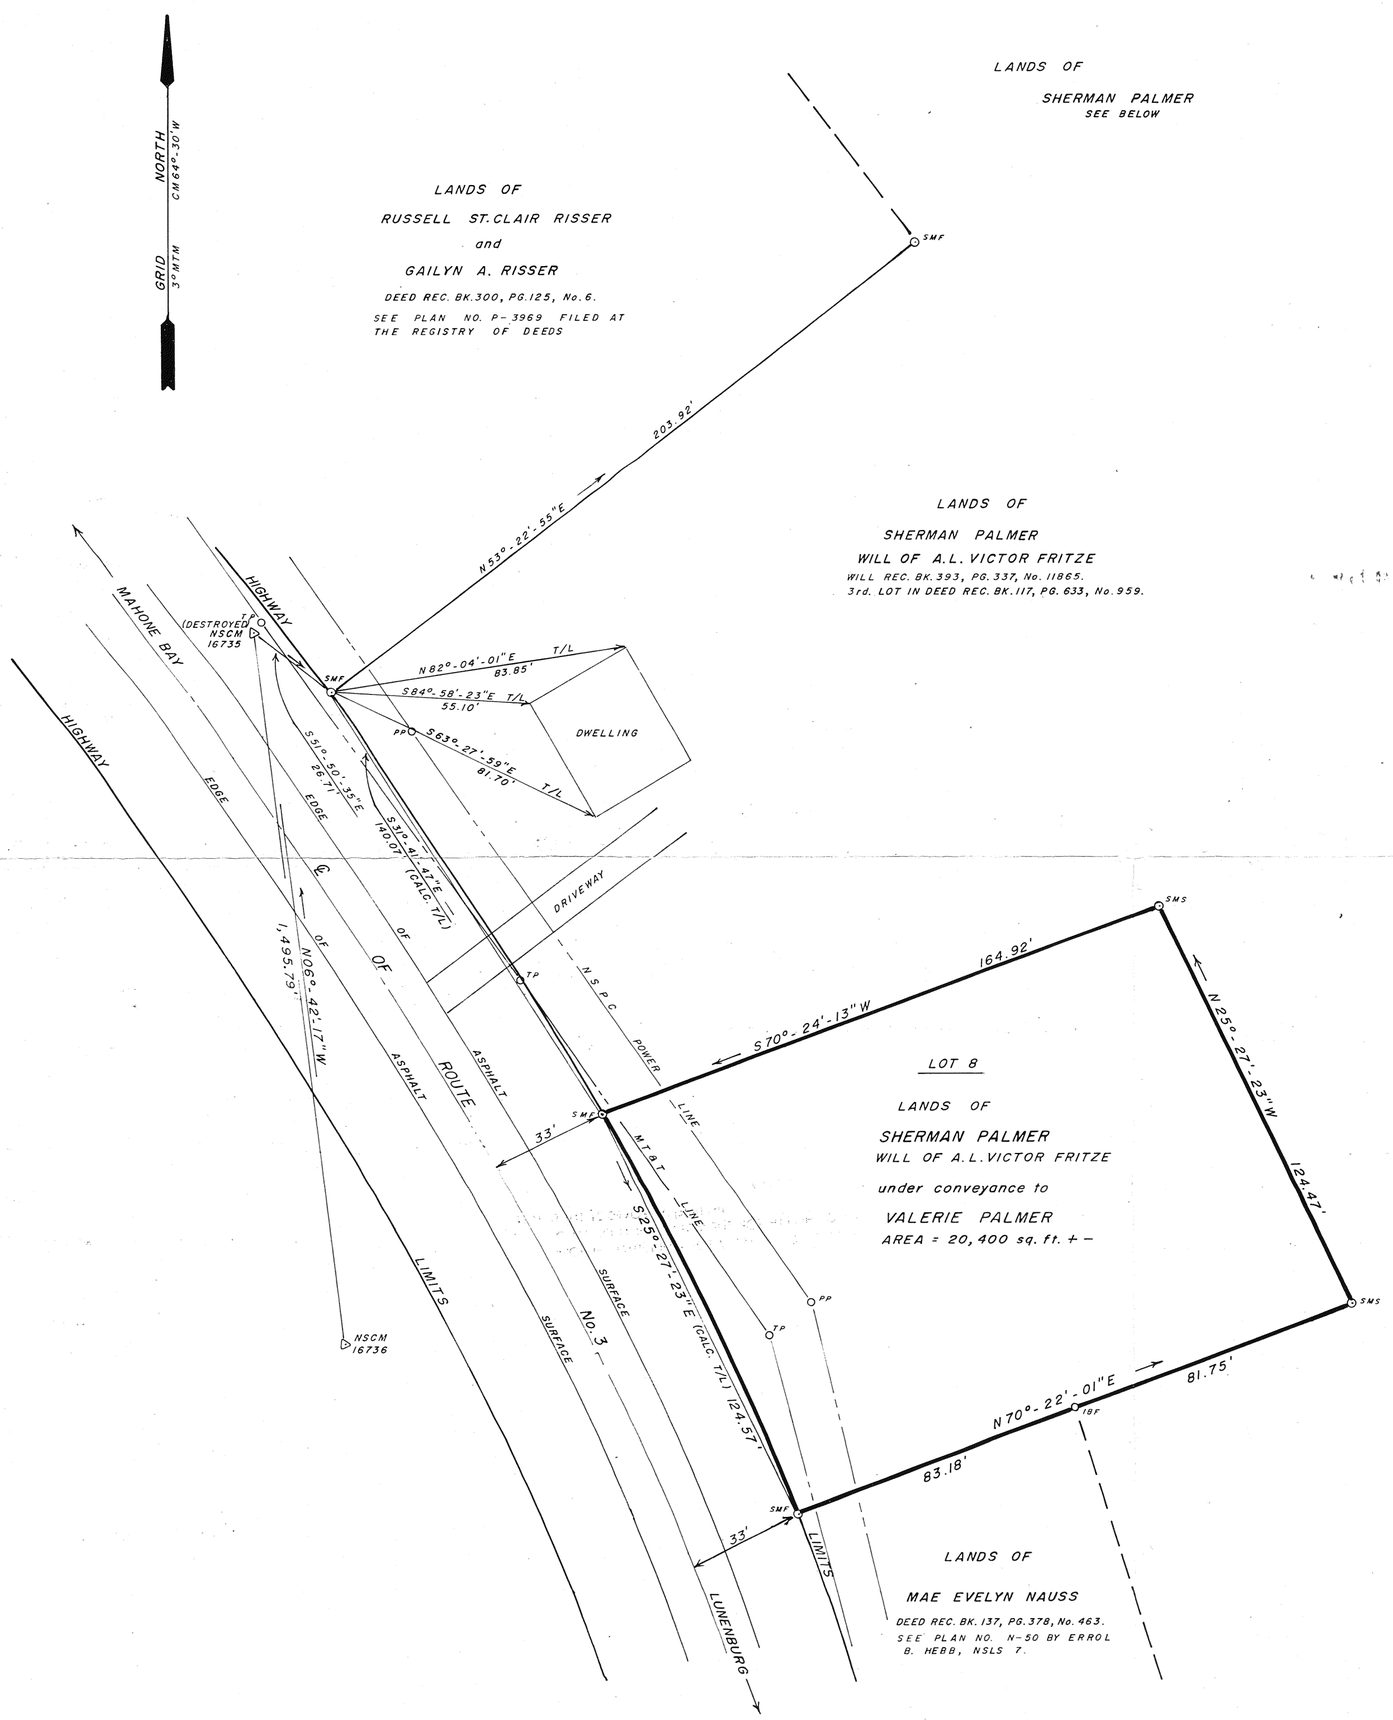

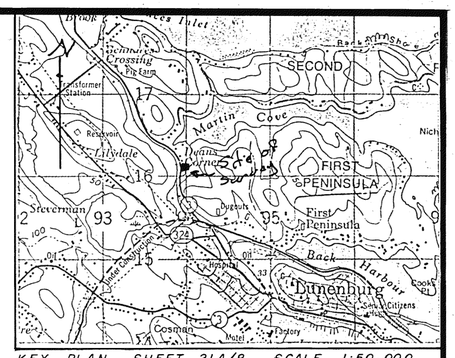

KEY PLAN SHEET 21A/8 SCALE 1:50,000

NOTES

SM	Survey Marker
IB	Iron Bar
F	Found
S	Set
CALC	Calculated
T/L	Tie Line
TP	Telephone Pole
PP	Power Pole
NSCM	Nova Scotia Control Monument

The values shown are unadjusted.
The bearings are grid based on the 3° modified transverse mercator projection having central meridian 64°-30' west and are taken from plan number P-3969 filed at the registry of deeds.

REQUEST SUBDIVISION APPROVAL FOR: LOT 8

THE ASSOCIATION OF NOVA SCOTIA LAND SURVEYORS
000605

LUNENBURG COUNTY
DISTRICT PLANNING COMMISSION
SUBDIVISION APPLICATION NUMBER
L90138
APPROVED
Acting DEVELOPMENT OFFICER
DATE 10 Aug/90

"CLASS A: PROVIDED THAT THE PHYSICAL CONDITION OF THE LOT AND ABUTTING PROPERTIES DOES NOT CHANGE, LOT(S) # 8 [IS] [ARE] APPROVED BY THE DEPARTMENT OF HEALTH FOR THE INSTALLATION OF AN ON-SITE SEWAGE DISPOSAL SYSTEM FOR RESIDENTIAL PURPOSES.

NOTE:

THIS APPROVAL REFERS ONLY TO LOT(S) 8

7993
007318
AUG 10 1990

SURVEYOR'S CERTIFICATE

I, Gerald D. Eisnor, Nova Scotia Land Surveyor, hereby certify that the survey represented by this plan was conducted under my supervision and that the survey and plan were made in accordance with the Nova Scotia Land Surveyors Act and the regulations made thereunder.

THE ASSOCIATION OF NOVA SCOTIA LAND SURVEYORS
FOUNDED 1961
GERALD EISNOR
525
MEMBER

Dated this 27 day of JULY A.D. 1990

Gerald D. Eisnor N.S.L.S. No. 525

PLAN OF SURVEY SHOWING SUBDIVISION OF LANDS OF SHERMAN PALMER, LOCATED AT DEAN'S CORNER, LUNENBURG COUNTY, NOVA SCOTIA.

SURVEYED: JULY 17, 1990.

GERALD D. EISNOR
LAND SURVEYING
R.R. 3, LUN. B0J 2C0 634-3614

DRAWN BY	PLAN NO.	DATE	SCALE
G. Cushing	90-07-378	JULY 26, 1990.	1" = 30'

REVISIONS: