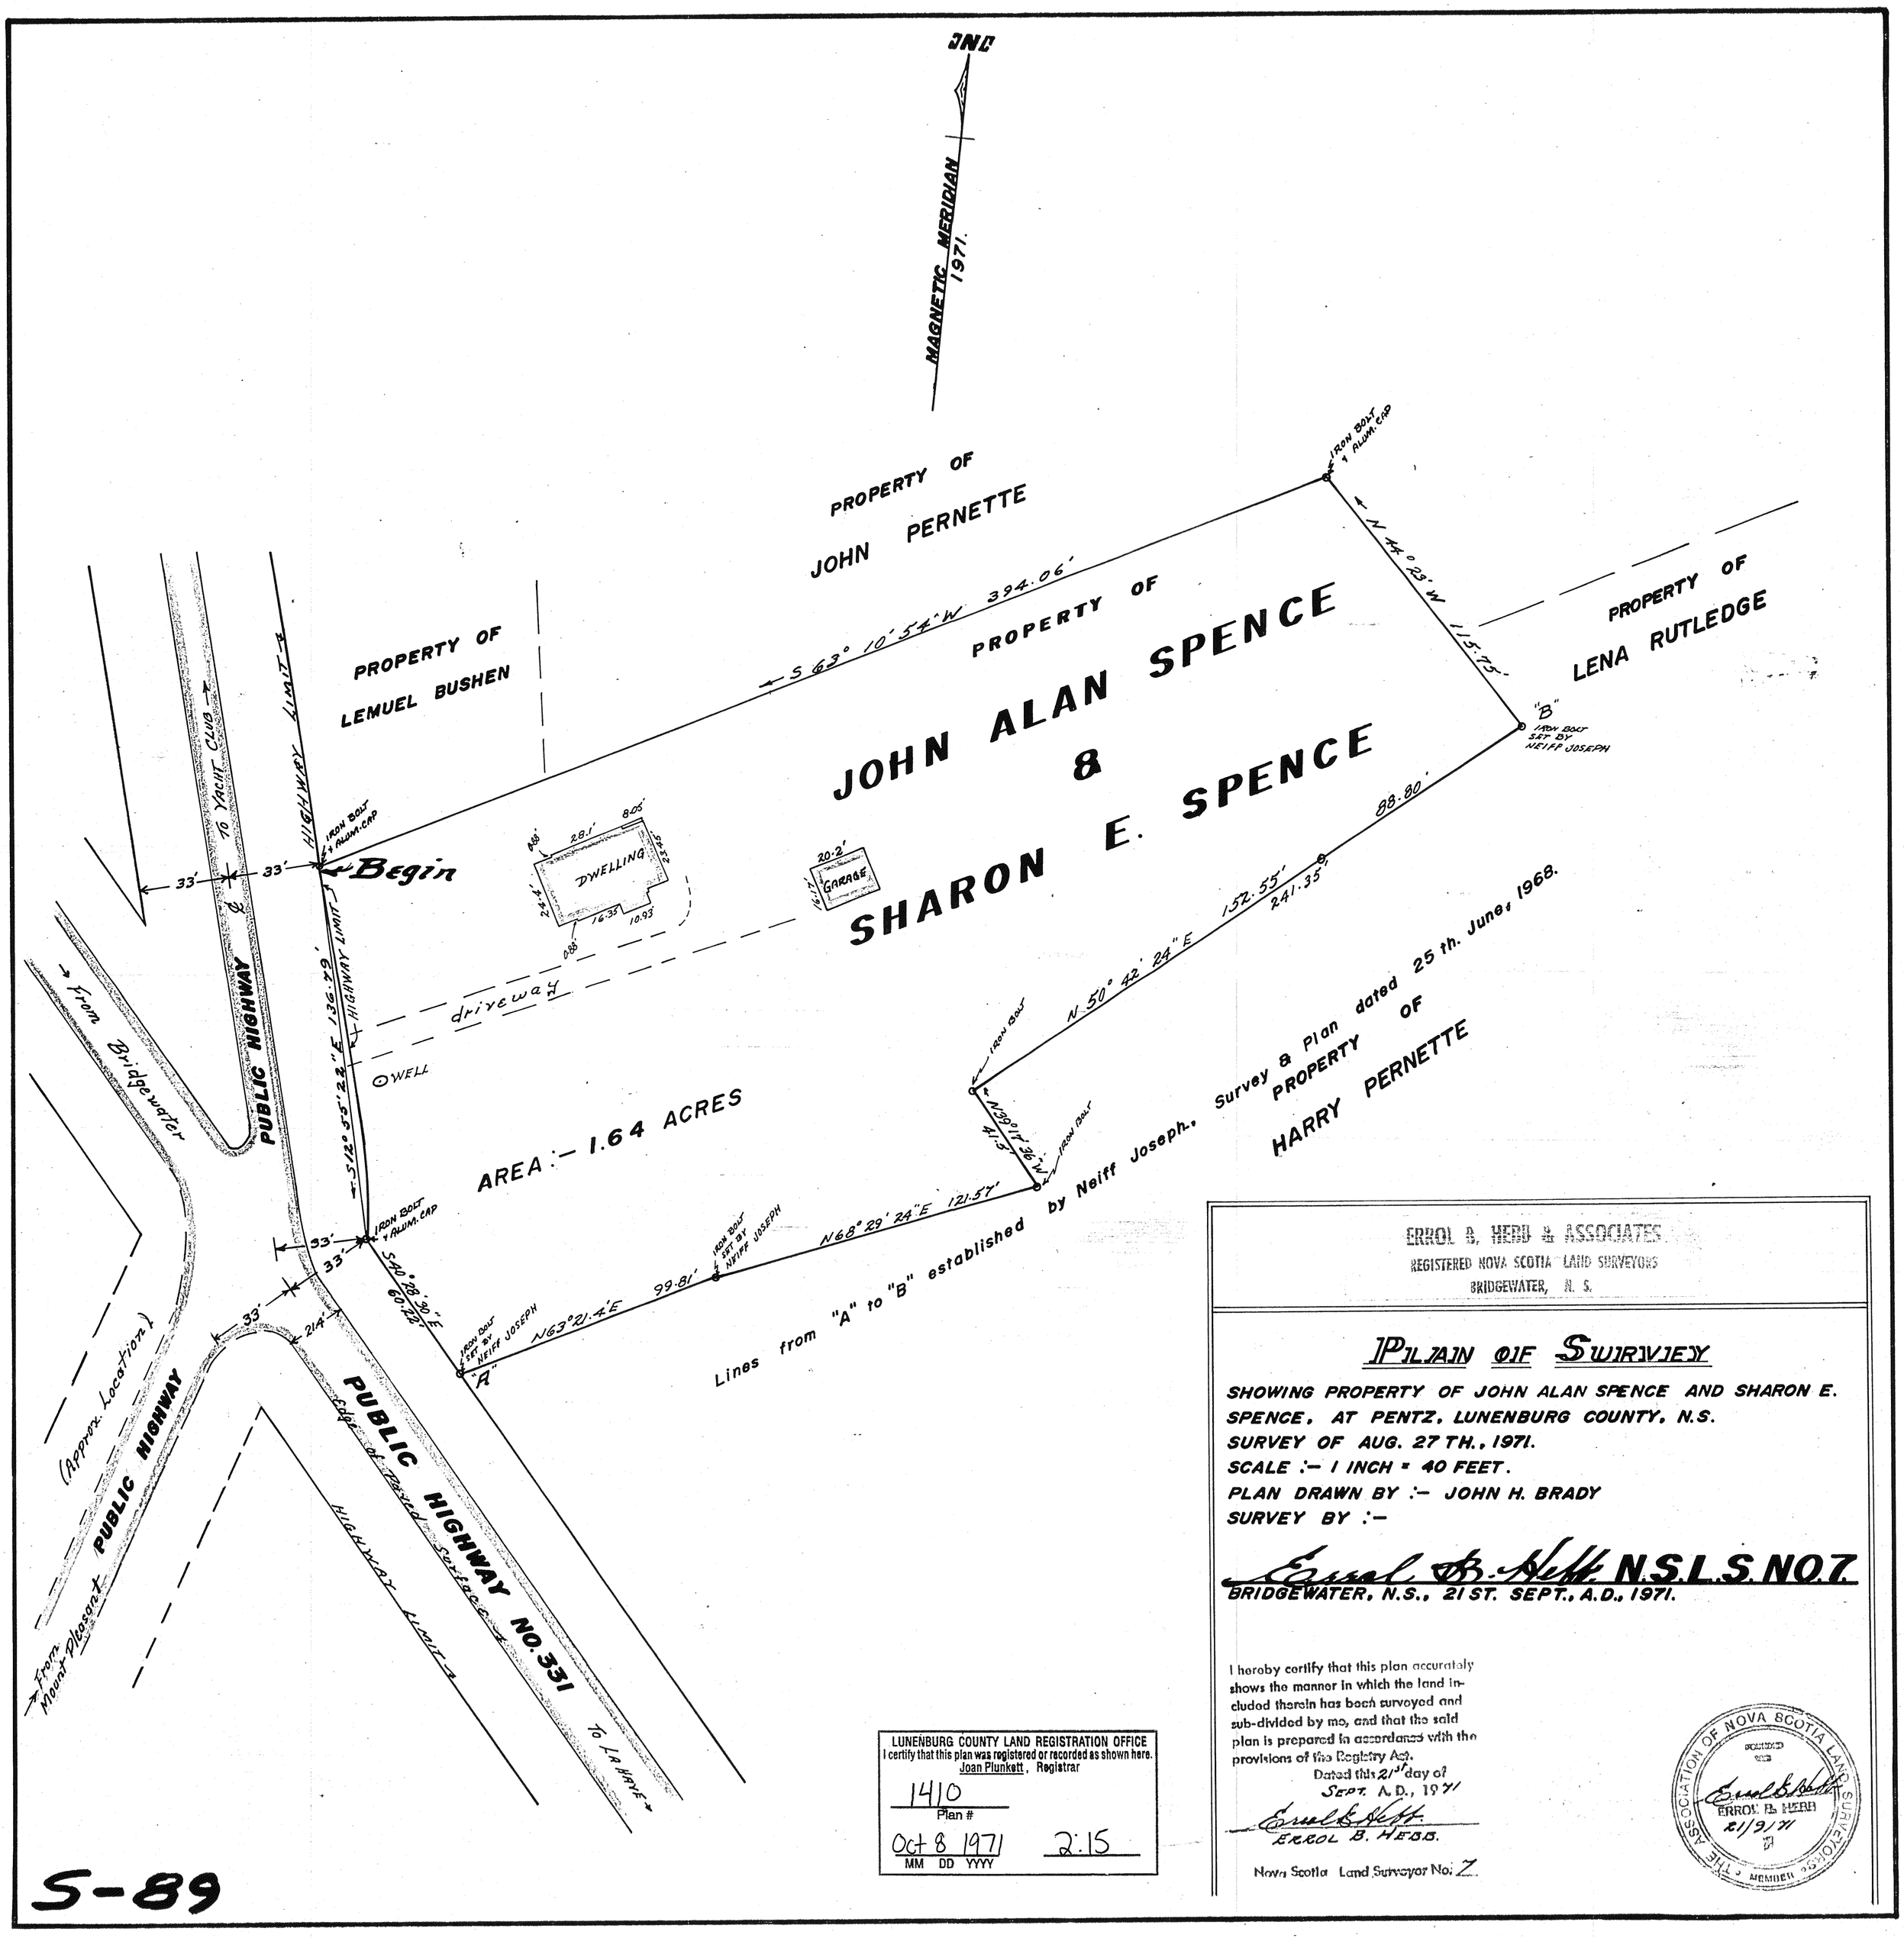

ERROL B. HEBB & ASSOCIATES
REGISTERED NOVA SCOTIA LAND SURVEYORS
BRIDGEWATER, N. S.

PLAN OF SURVEY

SHOWING PROPERTY OF JOHN ALAN SPENCE AND SHARON E. SPENCE, AT PENTZ, LUNENBURG COUNTY, N.S.
SURVEY OF AUG. 27 TH., 1971.
SCALE :- 1 INCH = 40 FEET.
PLAN DRAWN BY :- JOHN H. BRADY
SURVEY BY :-

Errol B. Hebb N.S.L.S. NO. 7.
BRIDGEWATER, N.S., 21 ST. SEPT., A.D., 1971.

I hereby certify that this plan accurately shows the manner in which the land included therein has been surveyed and sub-divided by me, and that the said plan is prepared in accordance with the provisions of the Registry Act.
Dated this 21st day of SEPT. A.D., 1971
Errol B. Hebb
ERROL B. HEBB.
Nova Scotia Land Surveyor No. 7

THE ASSOCIATION OF NOVA SCOTIA LAND SURVEYORS
FOUNDED 1886
ERROL B. HEBB
21/9/71
MEMBER

LUNENBURG COUNTY LAND REGISTRATION OFFICE
I certify that this plan was registered or recorded as shown here.
Joan Plunkett, Registrar
1410
Plan #
Oct 8 1971 2:15
MM DD YYYY